ARCHICAD EDUCATION VERSION

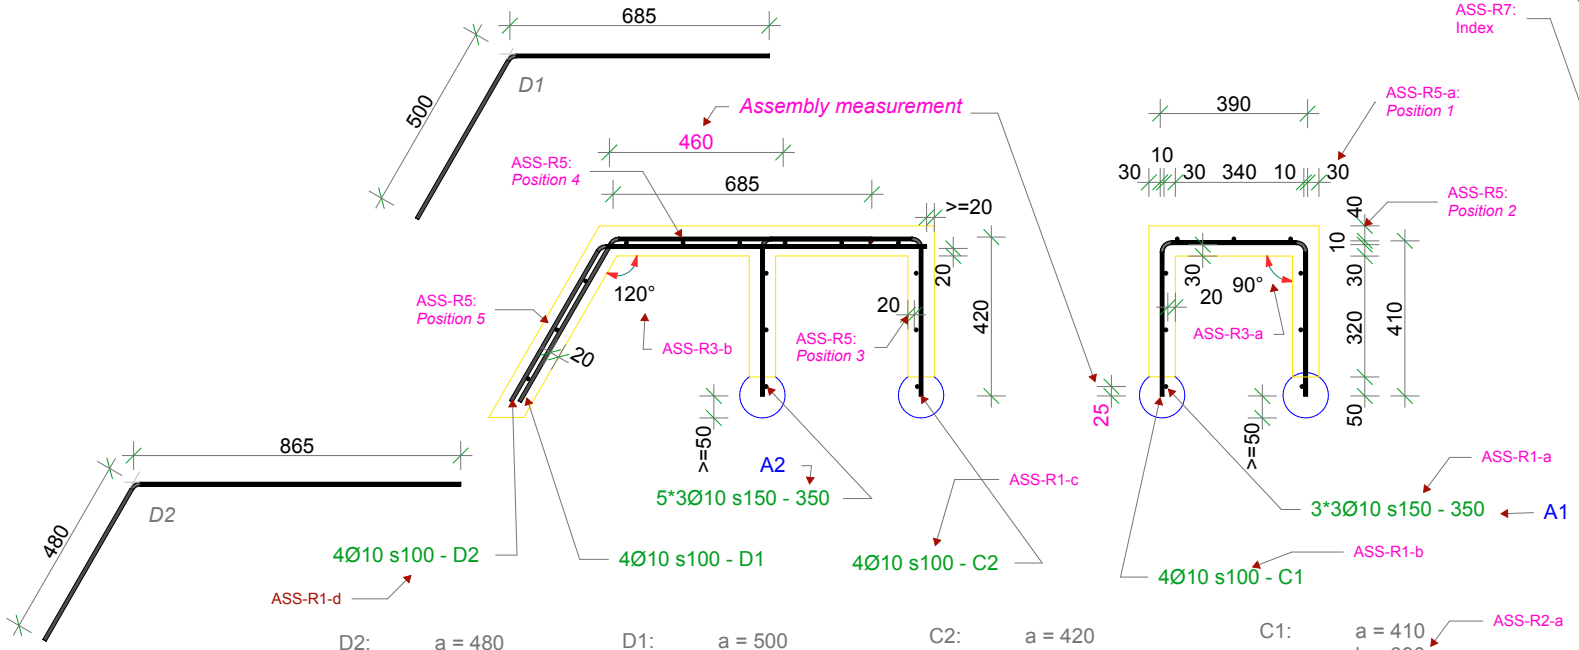

ASS-R4:
Tying, lashing,

ASS-R5:
Concrete cover

Reinforcement type; K500C-T

Tying is done by pliers

Concrete cover:
- bottom reinforcement; 20mm
- edges av bars; 20mm
Suitable chairs should be used

ASS-R6:
Assembly

ASS-R7:
Index

- Assembly according to drawings/ descriptions and industrial specifications.

- Reinforcement Index should be established

- Measurements of D-bent bars illustrated as below

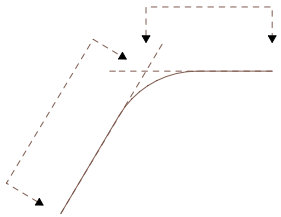

D2: a = 480
b = 865
v = 60⁰
bending radius= 12mm

ASS-R2-d

D1: a = 500
b = 685
v = 60⁰
bending radius= 12mm

ASS-R2-c

C2: a = 420
b = 430
c = 420
bending radius= 12mm

ASS-R2-b

C1: a = 410
b = 390
c = 410
bending radius= 12mm

ASS-R2-a

CONSTRUCTION SKILLS SWEDEN

Skill name: **CONCRETE CONSTRUCTION WORK**	Drawn by: Vahik Bedrosian	Constructed by: Vahik Bedrosian
Event: ES 2016 - GOTHENBURG	Scale: 1:20	Date: 19/12/16
Besskrivning: ASSESSMENT REINFORCEMENT	Drawing number: ASSESS.03	IND